Connection with page 3

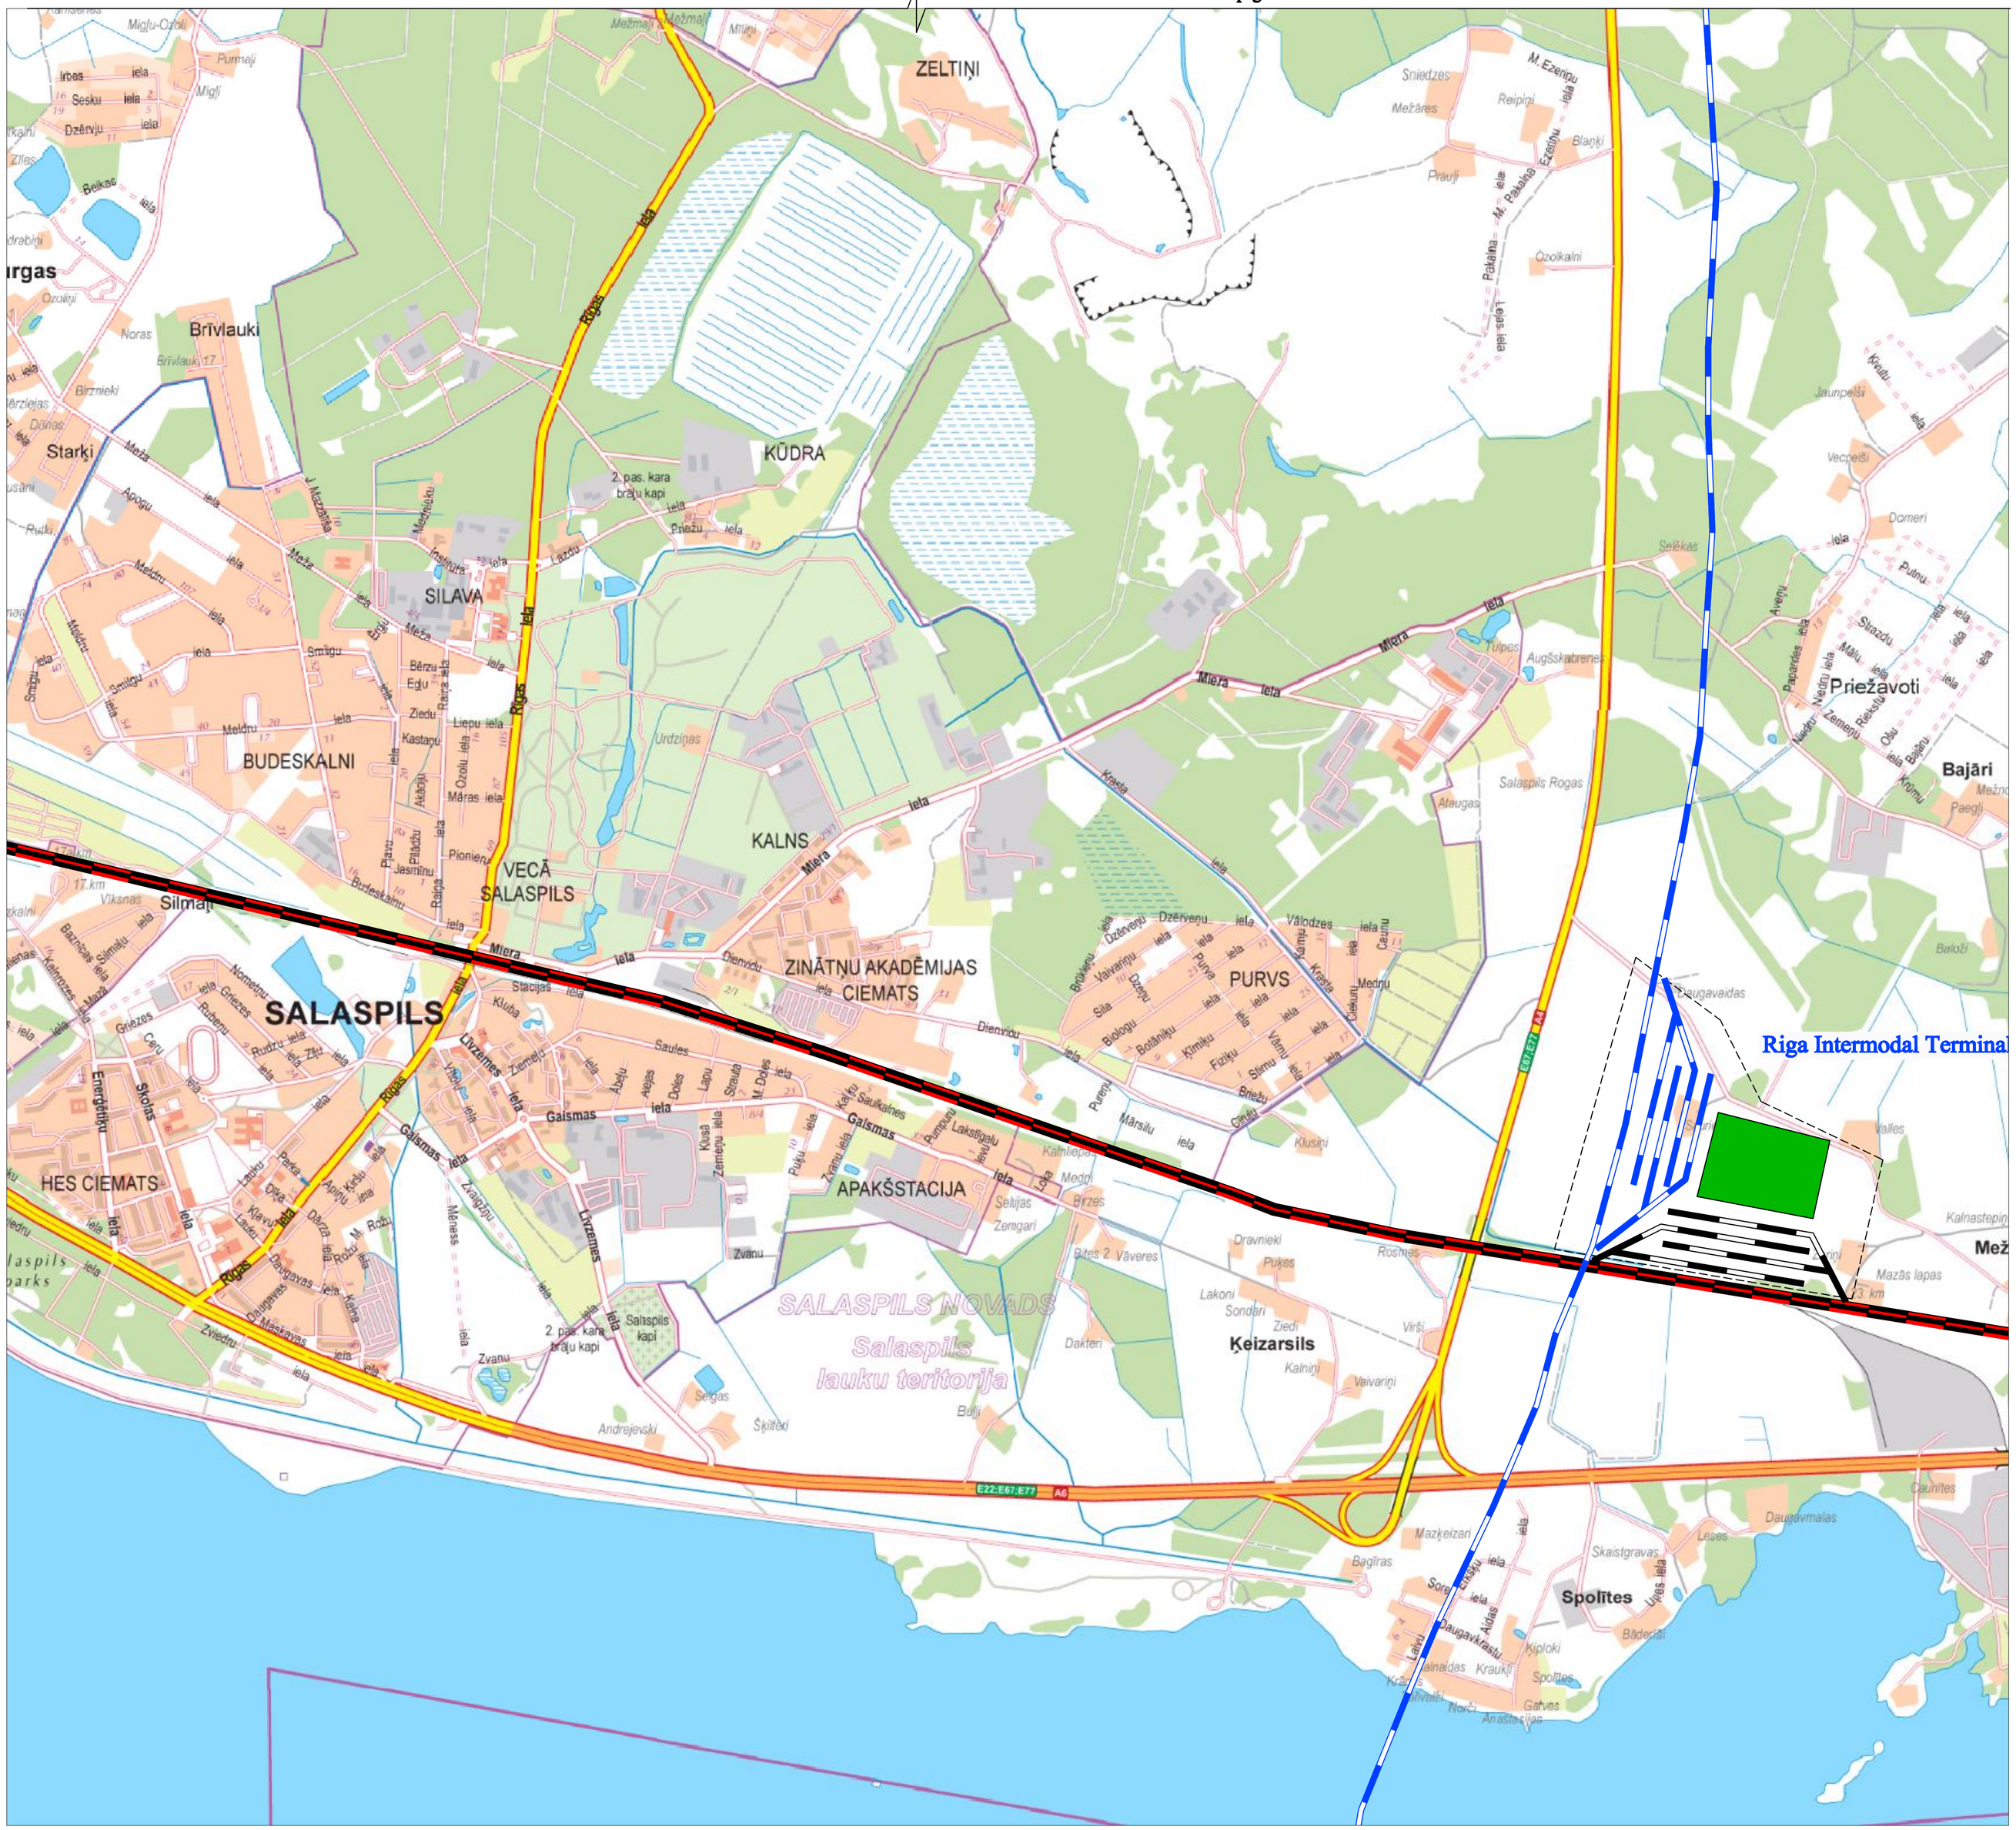


## Legend

| | |
|---|---|
| Existing 1520mm gauge single track line without electricity | |
| Existing 1520mm gauge single track line with electricity | |
| Existing 1520mm dual track line without electricity | |
| Existing 1520mm dual track line with electricity | |
| Existing 1435mm gauge single track line | |
| New 1435mm dual track line | |
| New 1435mm gauge single track line with an alignment independent of the existing 1520mm gauge single track line without electricity | |
| New 1435mm gauge single track line with an alignment independent of the existing 1520mm gauge single track line with electricity | |
| New 1435mm gauge single track line with an alignment independent of the existing 1520mm gauge double track line without electricity | |
| New 1435mm gauge single track line with an alignment independent of the existing 1520mm gauge double track line with electricity | |

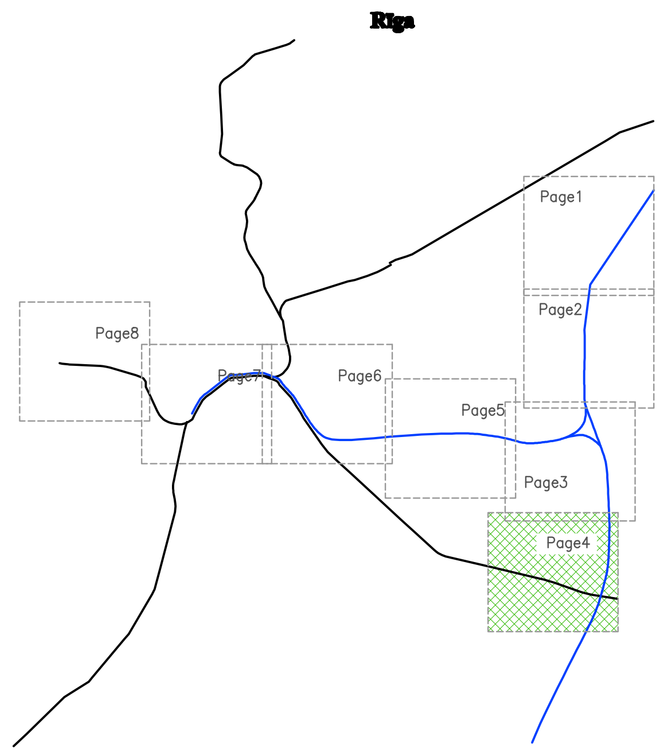


| | | | |
|---|---|---|---|
| PROJEKTĒJA / IZSTRĀDĀJA / DRAWN BY | AECOM | PASŪTĪTĀJS / EMPLOYER | RAIL BALTICA STEERING COMMITEE |
| PROJEKTA NOSAUKUMS / PROJECT TITLE | Rail Baltica Corridor - OPTION 1 | | |
| PASŪTĪTĀJA NR. / ARCHIVE NR. | 351/2010 | | |
| PĀRBAUDĪJA / CHECKED BY | P.Constable | 16.09.2010 | |
| PĀRBAUDĪJA / CHECKED BY | A.Kākulis | 16.09.2010 | |
| IZSTRĀDĀJA / DRAWN BY | I.Semjonovs | 16.09.2010 | |
| IZSTRĀDĀJA / DRAWN BY | A.Fomins | 16.09.2010 | |
| IZSTRĀDĀJA / DRAWN BY | S.Lakotko | 16.09.2010 | |
| IZSTRĀDĀJA / DRAWN BY | V.Prudins | 16.09.2010 | |
| IZSTRĀDĀJA / DRAWN BY | A.Uskovs | 16.09.2010 | |
| RASĒJUMA NOSAUKUMS / DRAWING TITLE | Esošo un projektējamo dzelzceļa ivietojumu Latvijā, Rīga /Existing and new railway track location in Latvia, Riga/ | STADIJA / STAGE | SP |
| | | LAPA / PAGE | 4 |
| | | LAPAS / PAGES | 8 |
| MĒROGS / SCALE | M 1:10000 | ARHĪVA NR. / ARCHIVE NR | 0351/2010 |
| MARKA / MARK | LV | SERTIFIKĀTA NR. / SERTIFICATE NR | 72-AM-25/10 |